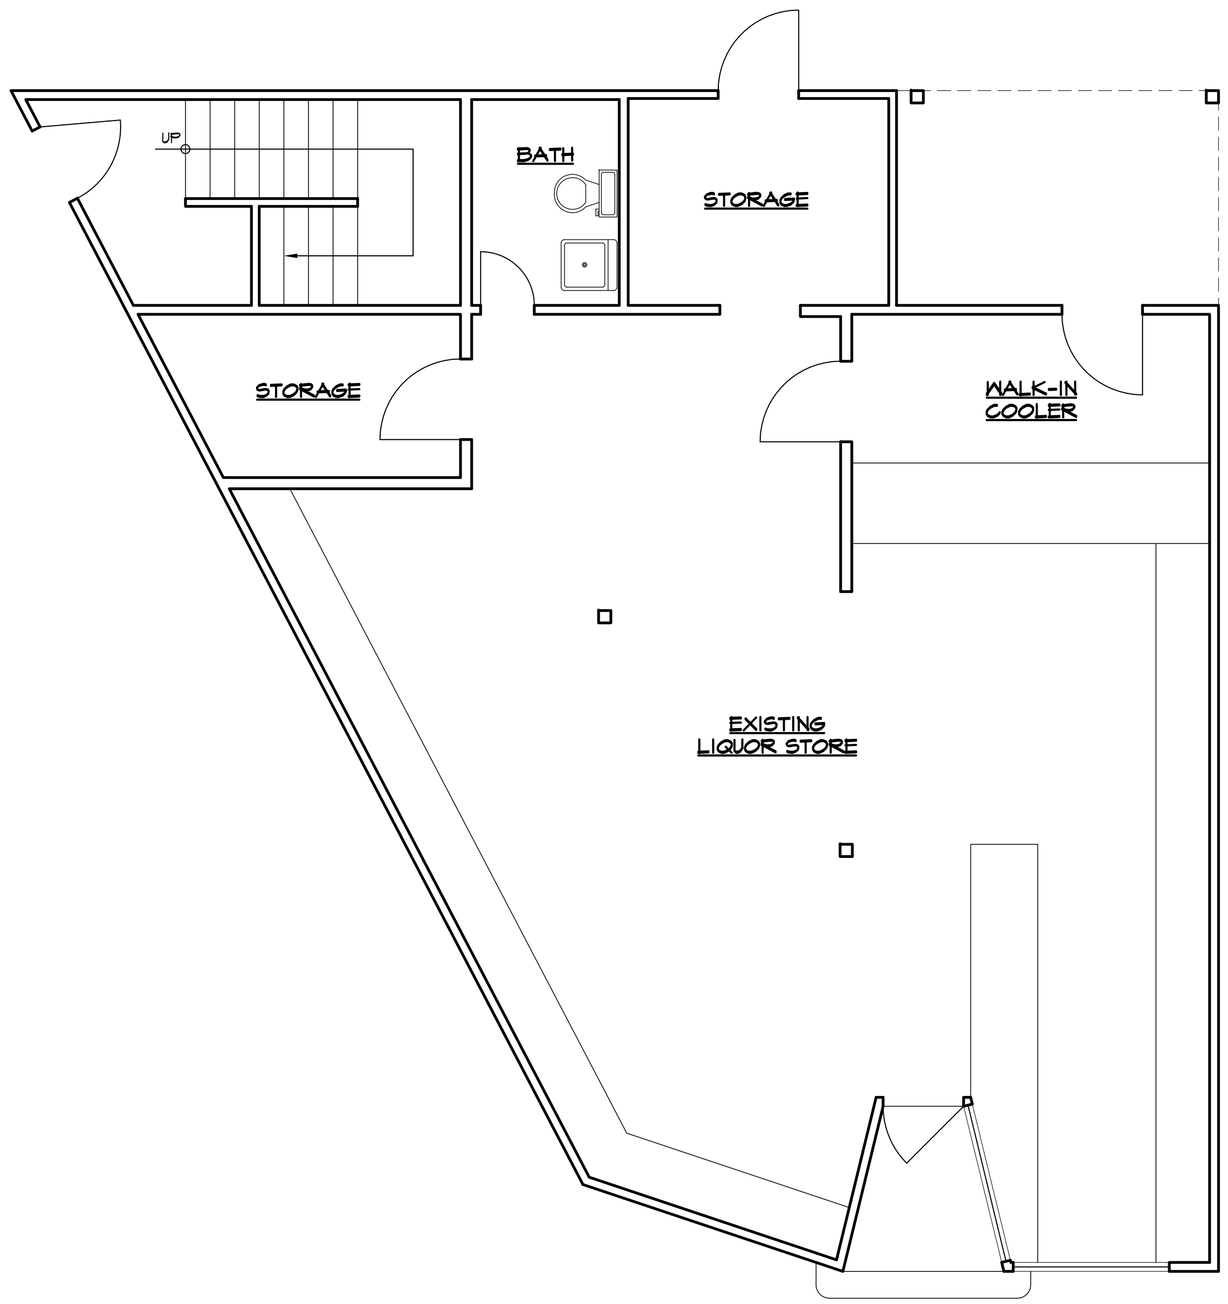

1 FIRST FLOOR PLAN
SCALE: 1/4" = 1'-0"

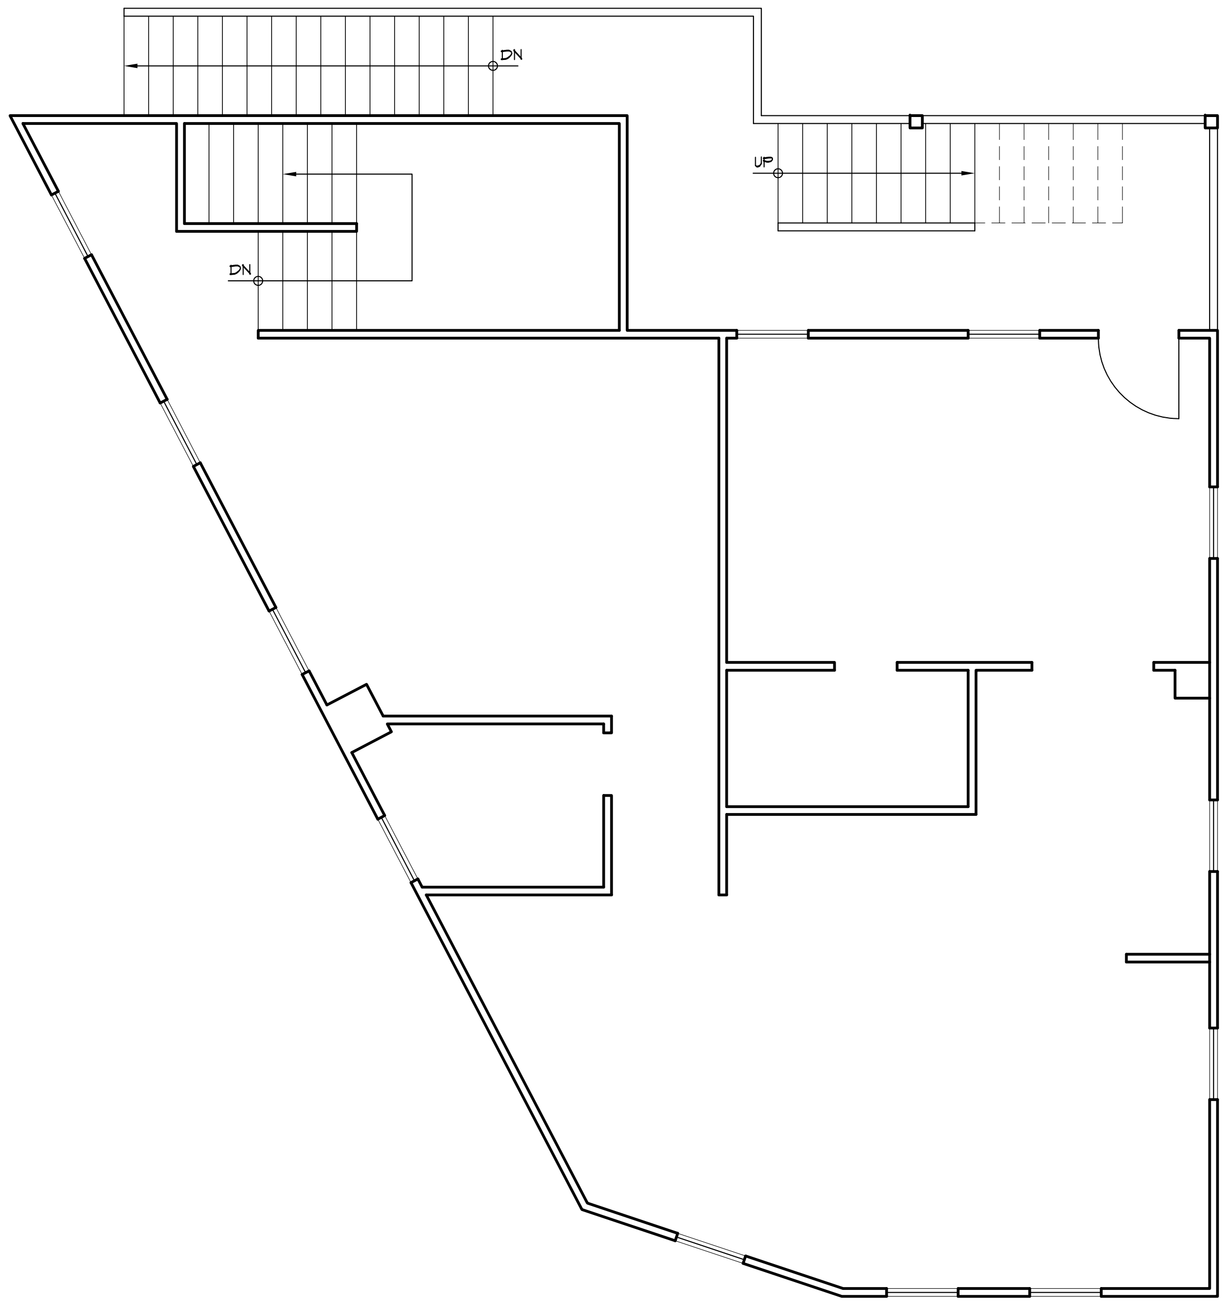

2 SECOND FLOOR PLAN
SCALE: 1/4" = 1'-0"

Do not scale or measure drawings. Dimensions and conditions shown on drawings are for informational, design and illustration purposes only and shall not be construed as exact and/or final. All data shown shall be verified and checked in field by the Contractor, Owner/Client, Subcontractors, prefab. truss manufacturers, other trades and any consultants working on this project, who shall be responsible for immediately notifying Architect of Record of any discrepancies that may occur between drawings and actual field conditions. Architect of record shall not be held responsible or liable for any errors or changes that may occur due to the negligence of others by the misuse of these drawings and the information shown herein.

BBS DESIGN, LLC
17 Buckboard Lane
New Milford, CT 06776
Tel: 203.798.0066
E-mail: bbsdesign@sbcglobal.net

EXISTING CONDITIONS

FLOOR PLANS

INTERIOR ALTERATIONS
NEW APARTMENTS
23 P.T. BARNUM SQUARE
BETHEL, CONNECTICUT

Drawn by	CB
Checked by	CB
Date	03-23-26
Scale	As noted
Job No.	1427

Drawing No.
EX-1