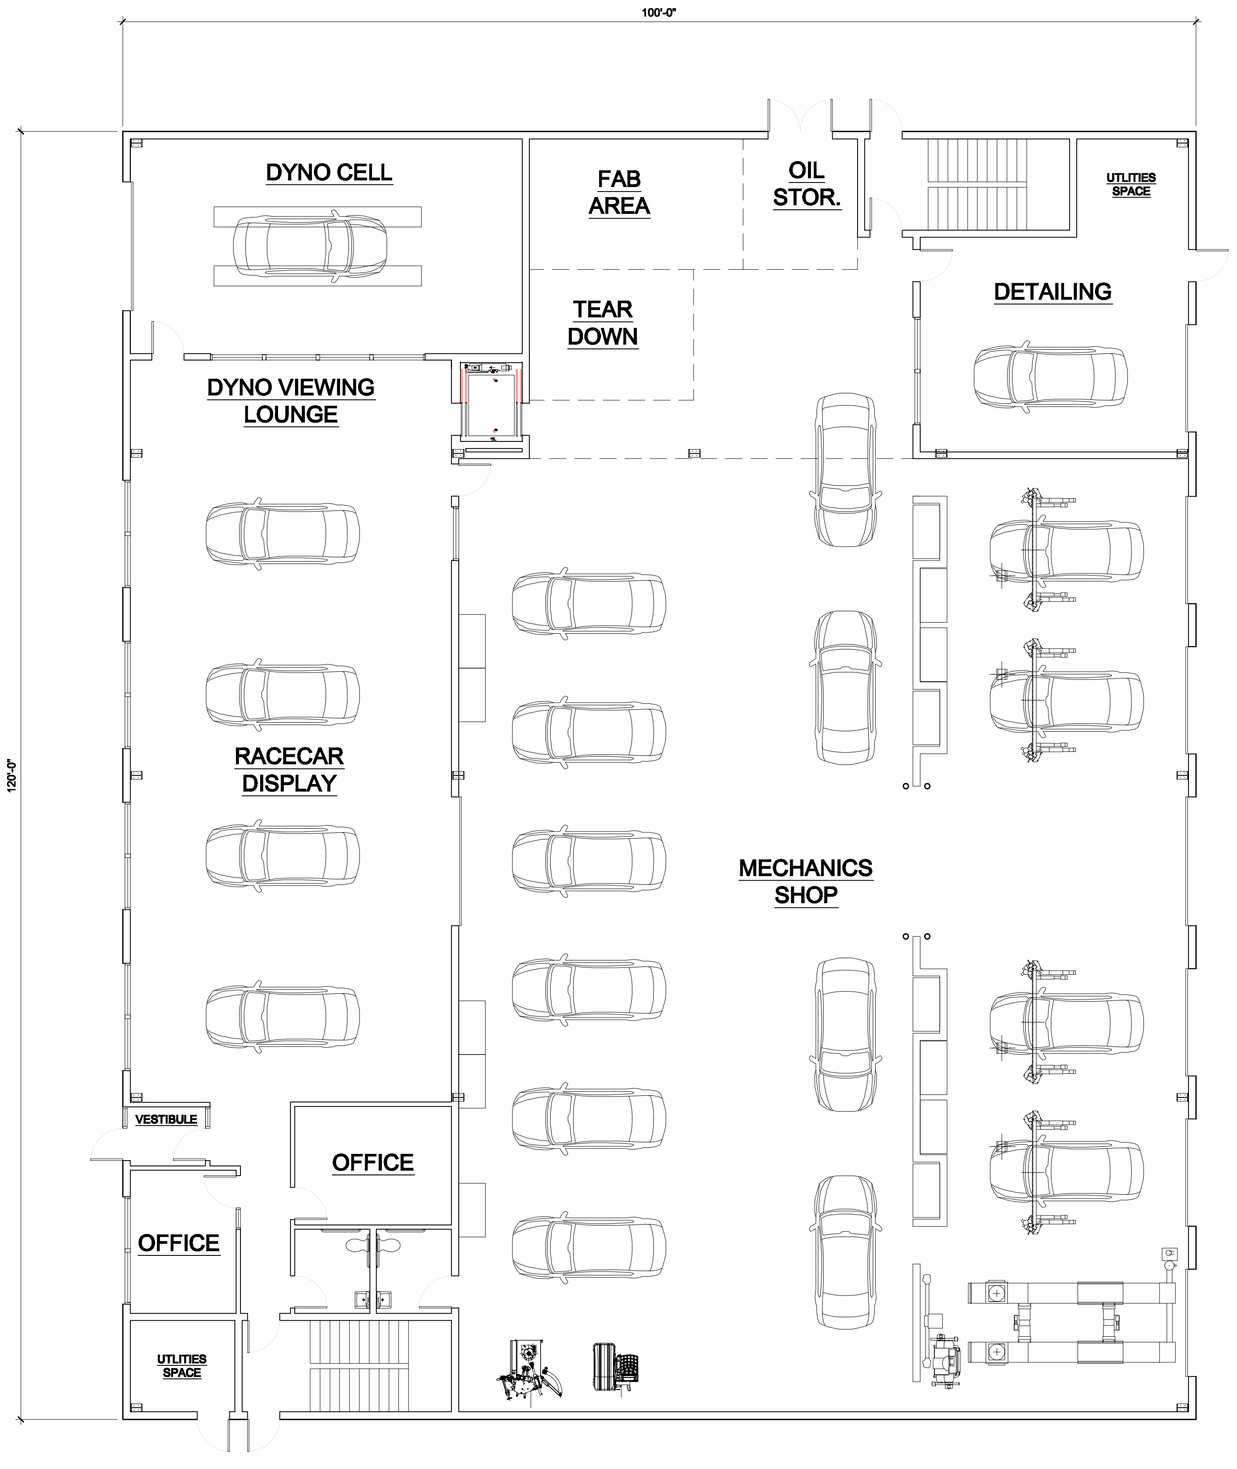

1 A101 FIRST FLOOR PLAN
SCALE: 1/8"=1'-0"

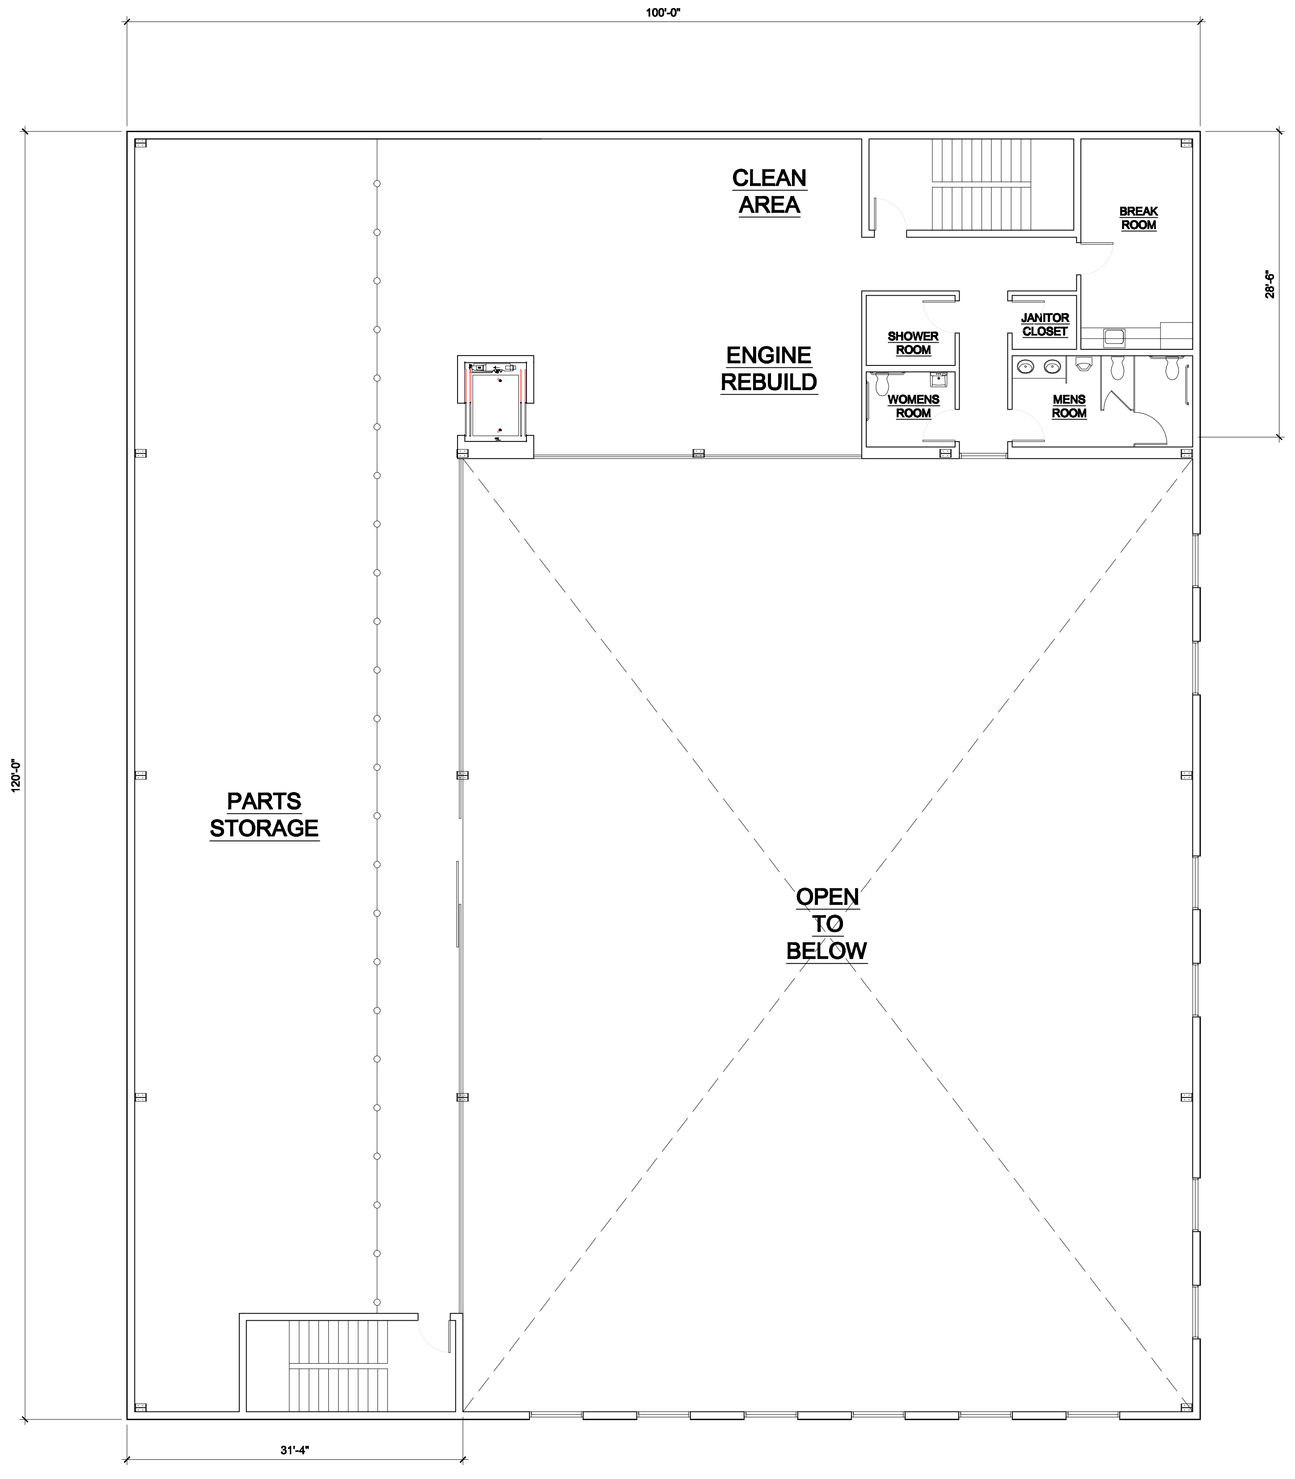

1 A101 SECOND FLOOR PLAN
SCALE: 1/8"=1'-0"

CLARIS CONSTRUCTION INC
53 Church Hill Road Newtown, Connecticut 06470
Tel. 203 364 9460 Fax. 203 364 9465
www.clarisconstruction.com

THIS DRAWING IS THE PROPERTY OF CLARIS CONSTRUCTION HAS BEEN PREPARED SPECIFICALLY FOR THE OWNER FOR THIS PROJECT AT THIS SITE, AND IS NOT TO BE USED FOR ANY OTHER PURPOSE, LOCATION, OR OWNER WITHOUT WRITTEN CONSENT OF CLARIS

EFI PERFORMANCE
BETHEL, CONNECTICUT

No.	Description	Date

FLOOR PLAN

EFI LOGICS

Project Number	
Date	3/31/26
Drawn By	MRK
Checked By	RM
Scale	As Noted

A-101

CLARIS
CONSTRUCTION INC
53 Church Hill Road Newtown, Connecticut 06470
Tel. 203 364 9460 Fax. 203 364 9465
www.clarisconstruction.com

THIS DRAWING IS THE PROPERTY OF CLARIS CONSTRUCTION HAS BEEN PREPARED SPECIFICALLY FOR THE OWNER FOR THIS PROJECT AT THIS SITE, AND IS NOT TO BE USED FOR ANY OTHER PURPOSE, LOCATION, OR OWNER WITHOUT WRITTEN CONSENT OF CLARIS

EFI PERFORMANCE

BETHEL, CONNECTICUT

No.	Description	Date

RENDERINGS

EFI LOGICS

Project Number	
Date	3/31/26
Drawn By	MRK
Checked By	RM
Scale	As Noted

A-201